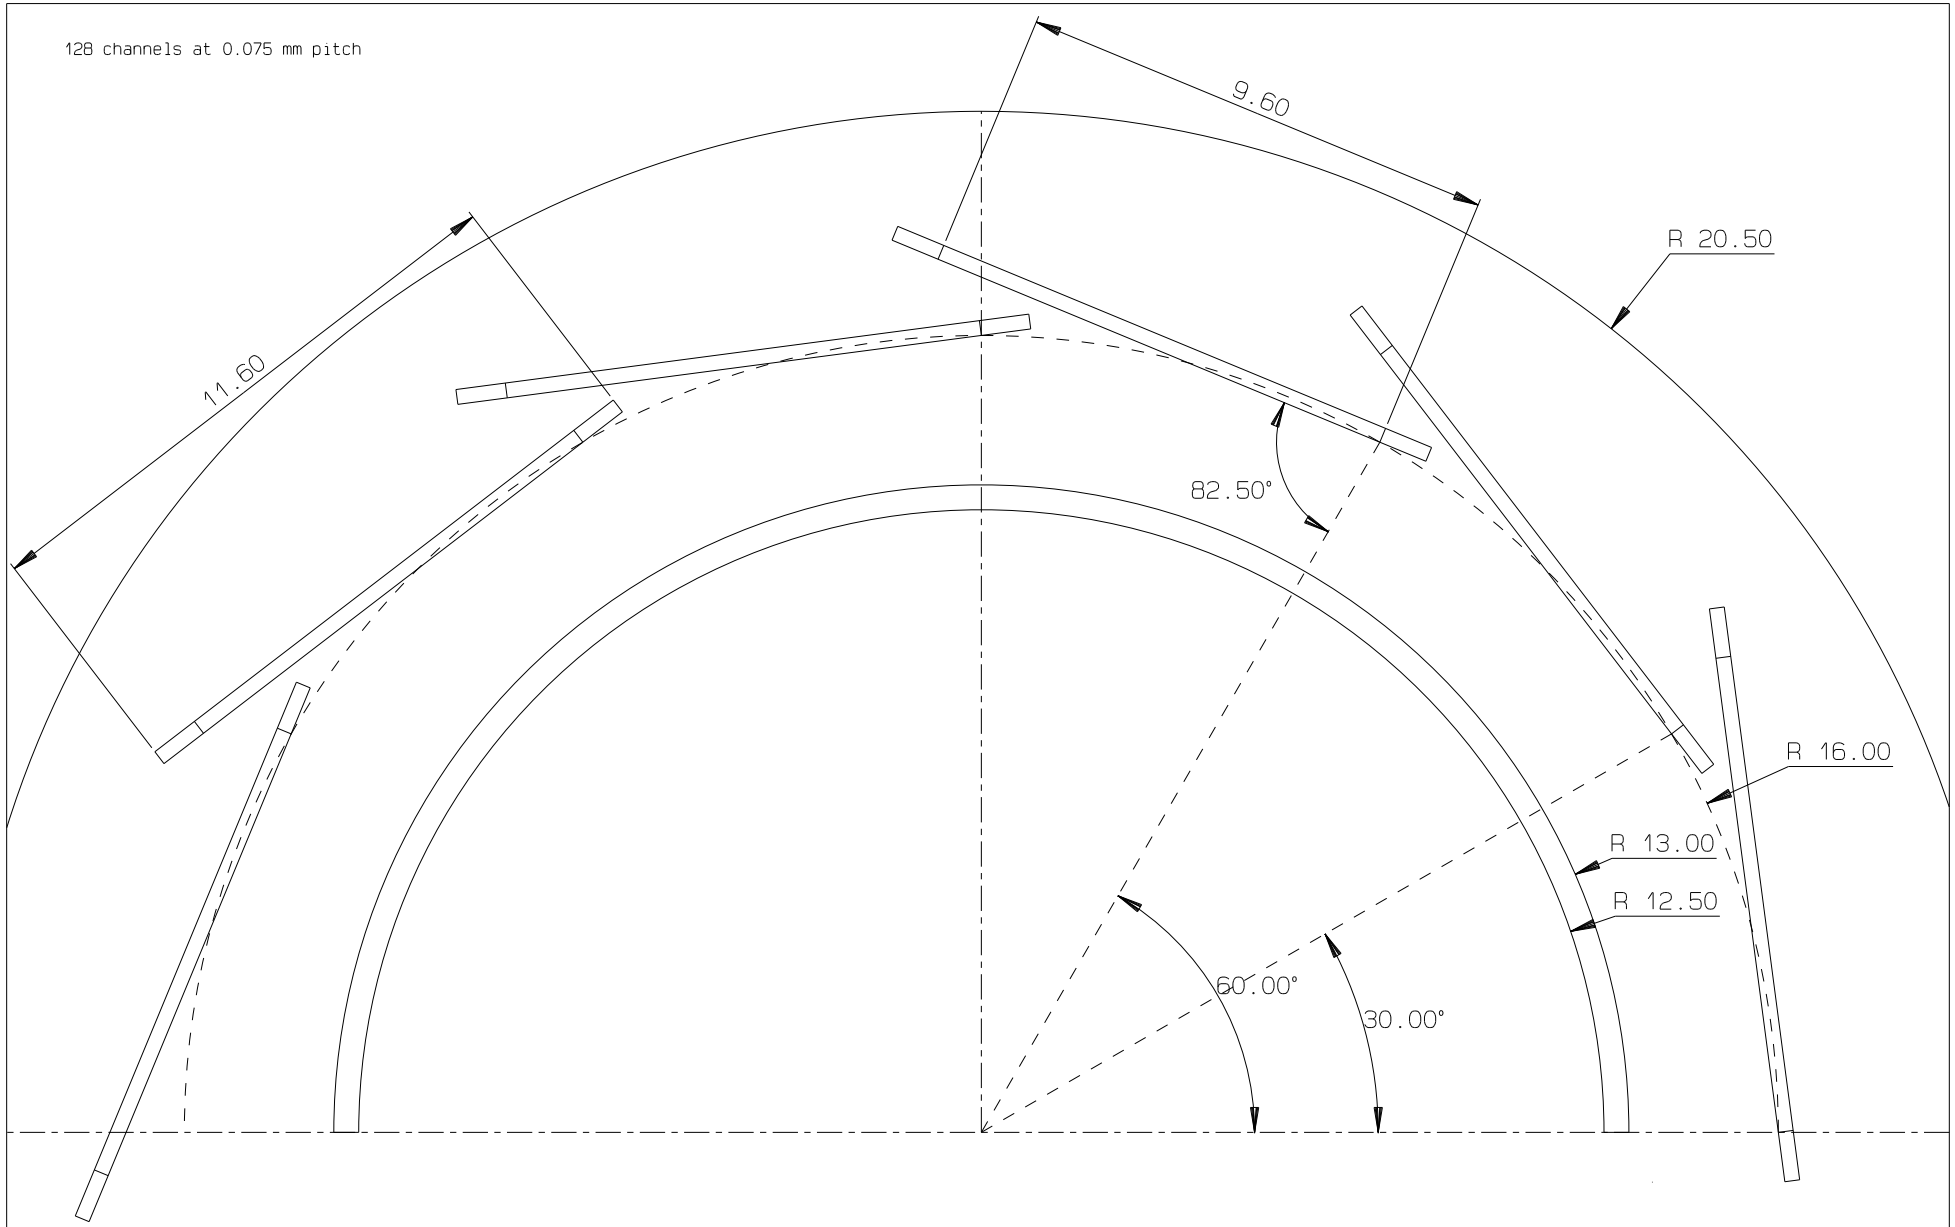

UNIVERSITY OF LIVERPOOL	CDF / LAYER 00				Scale		Title LAYER 00 LADDER LAYOUT	Drawn by	T.J. JONES
					Date	19/10/98		Dwg No.	CDF-002-A